Westport Performing Arts & Cinema

Level 0 Ground Floor Plan

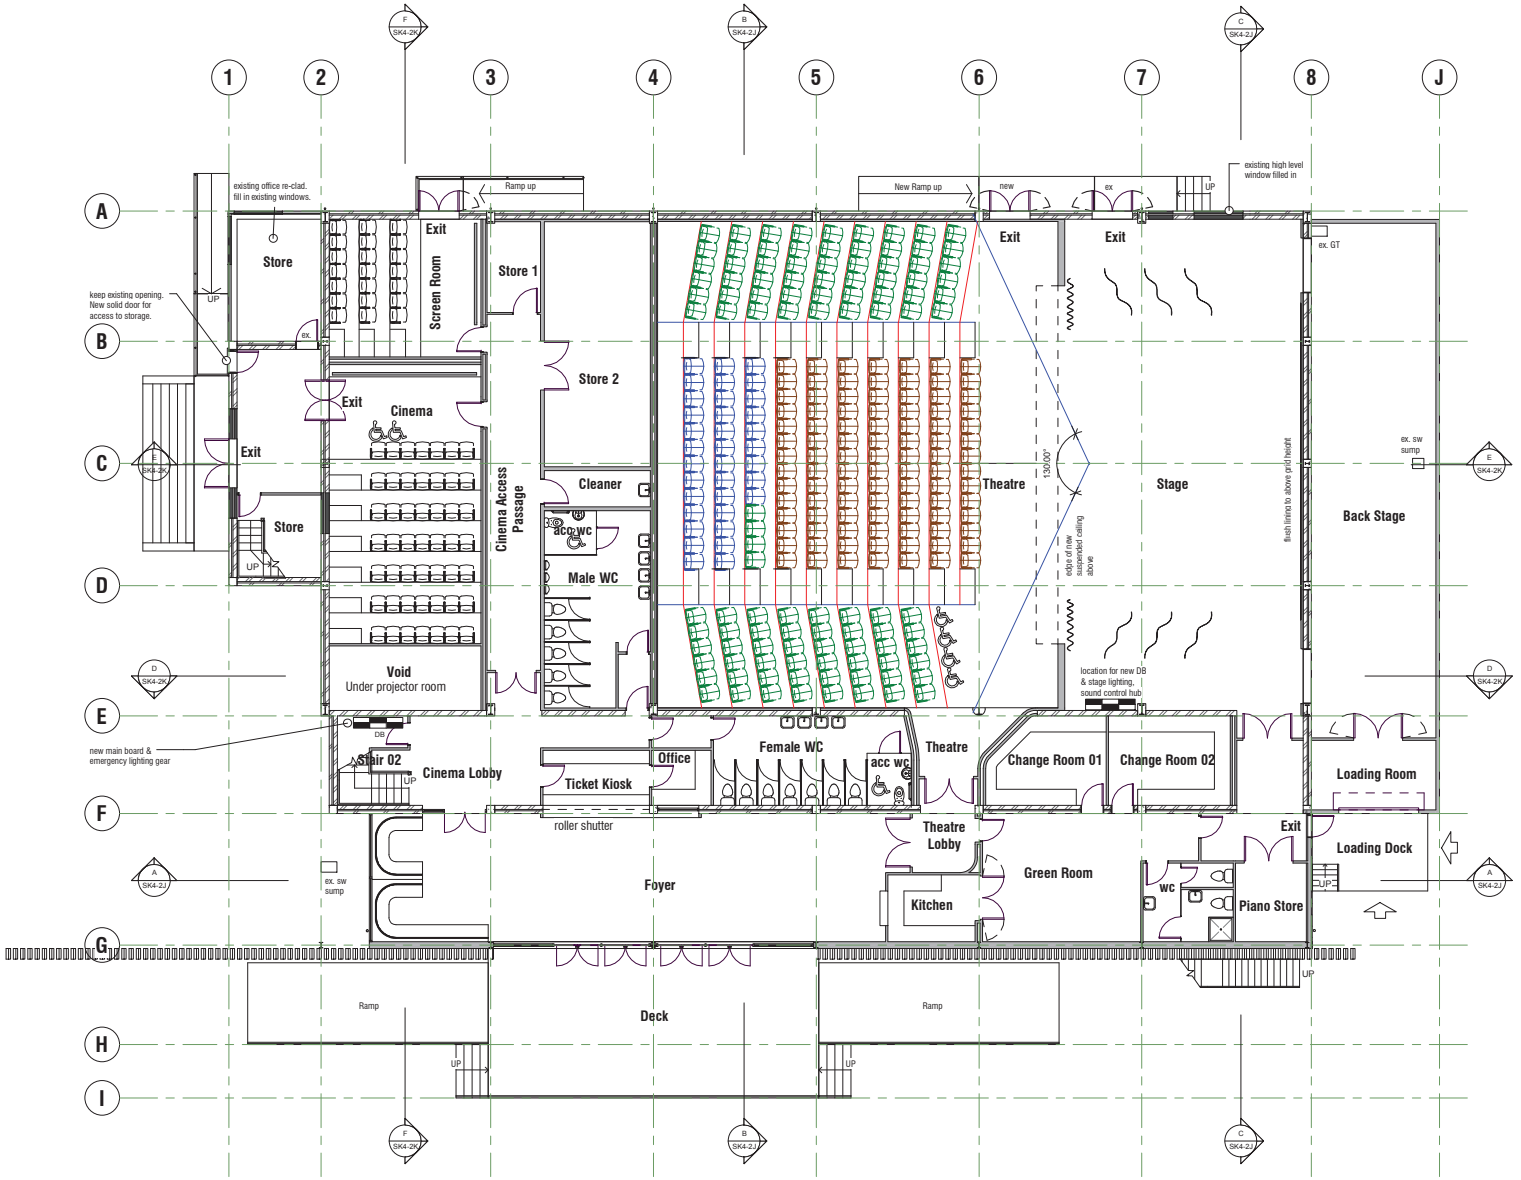

NEW Level 0 Ground

(A1) 1 : 100(A3)x2

0 5 10 m

BOON GOLDSMITH BHASKAR

team architecture®

Boon Goldsmith Bhaskar Team Architecture Ltd
a. 131 Courtenay Street, New Plymouth, New Zealand
t. +64 6 757 3200 **f.** +64 6 758 1344
e. office@bgb-ta.co.nz **w.** www.bgb-ta.co.nz

Job No. **4966**
Date **Sept 08**

PRELIMINARY 22 Jan 2009